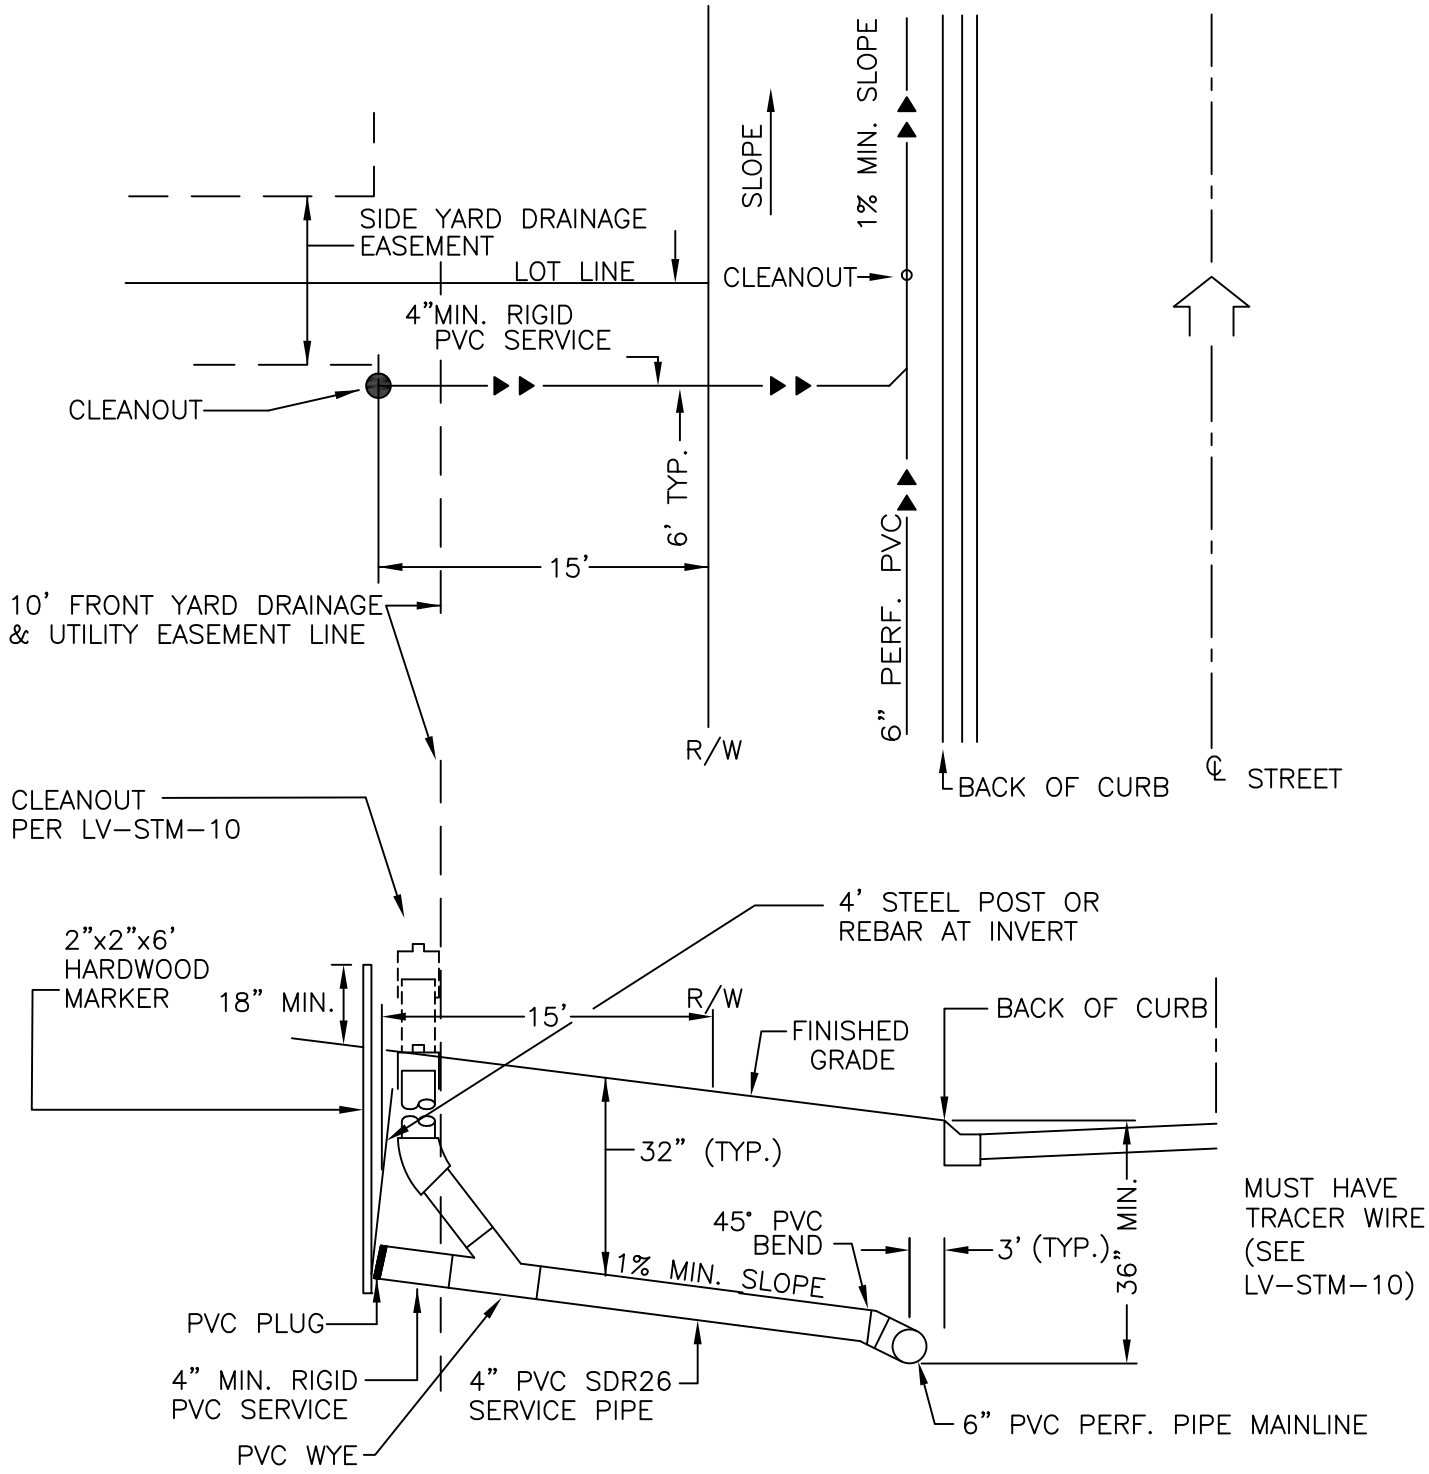

NOTE: 1. SEE STANDARD PLATE LV–ST–13 FOR MnOPS REQUIREMENTS RELATED TO FUTURE LOCATING.

2. DRAINTILE SERVICES SHALL BE PROVIDED TO ALL LOTS WHERE NATIVE GRANULAR MATERIAL EXISTS

Lakeville

DRAIN TILE

SERVICE CONNECTION

PLATE NO. LV–STM–11

DATE 02/2024